

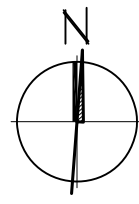
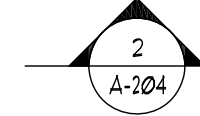


A' L

B' L

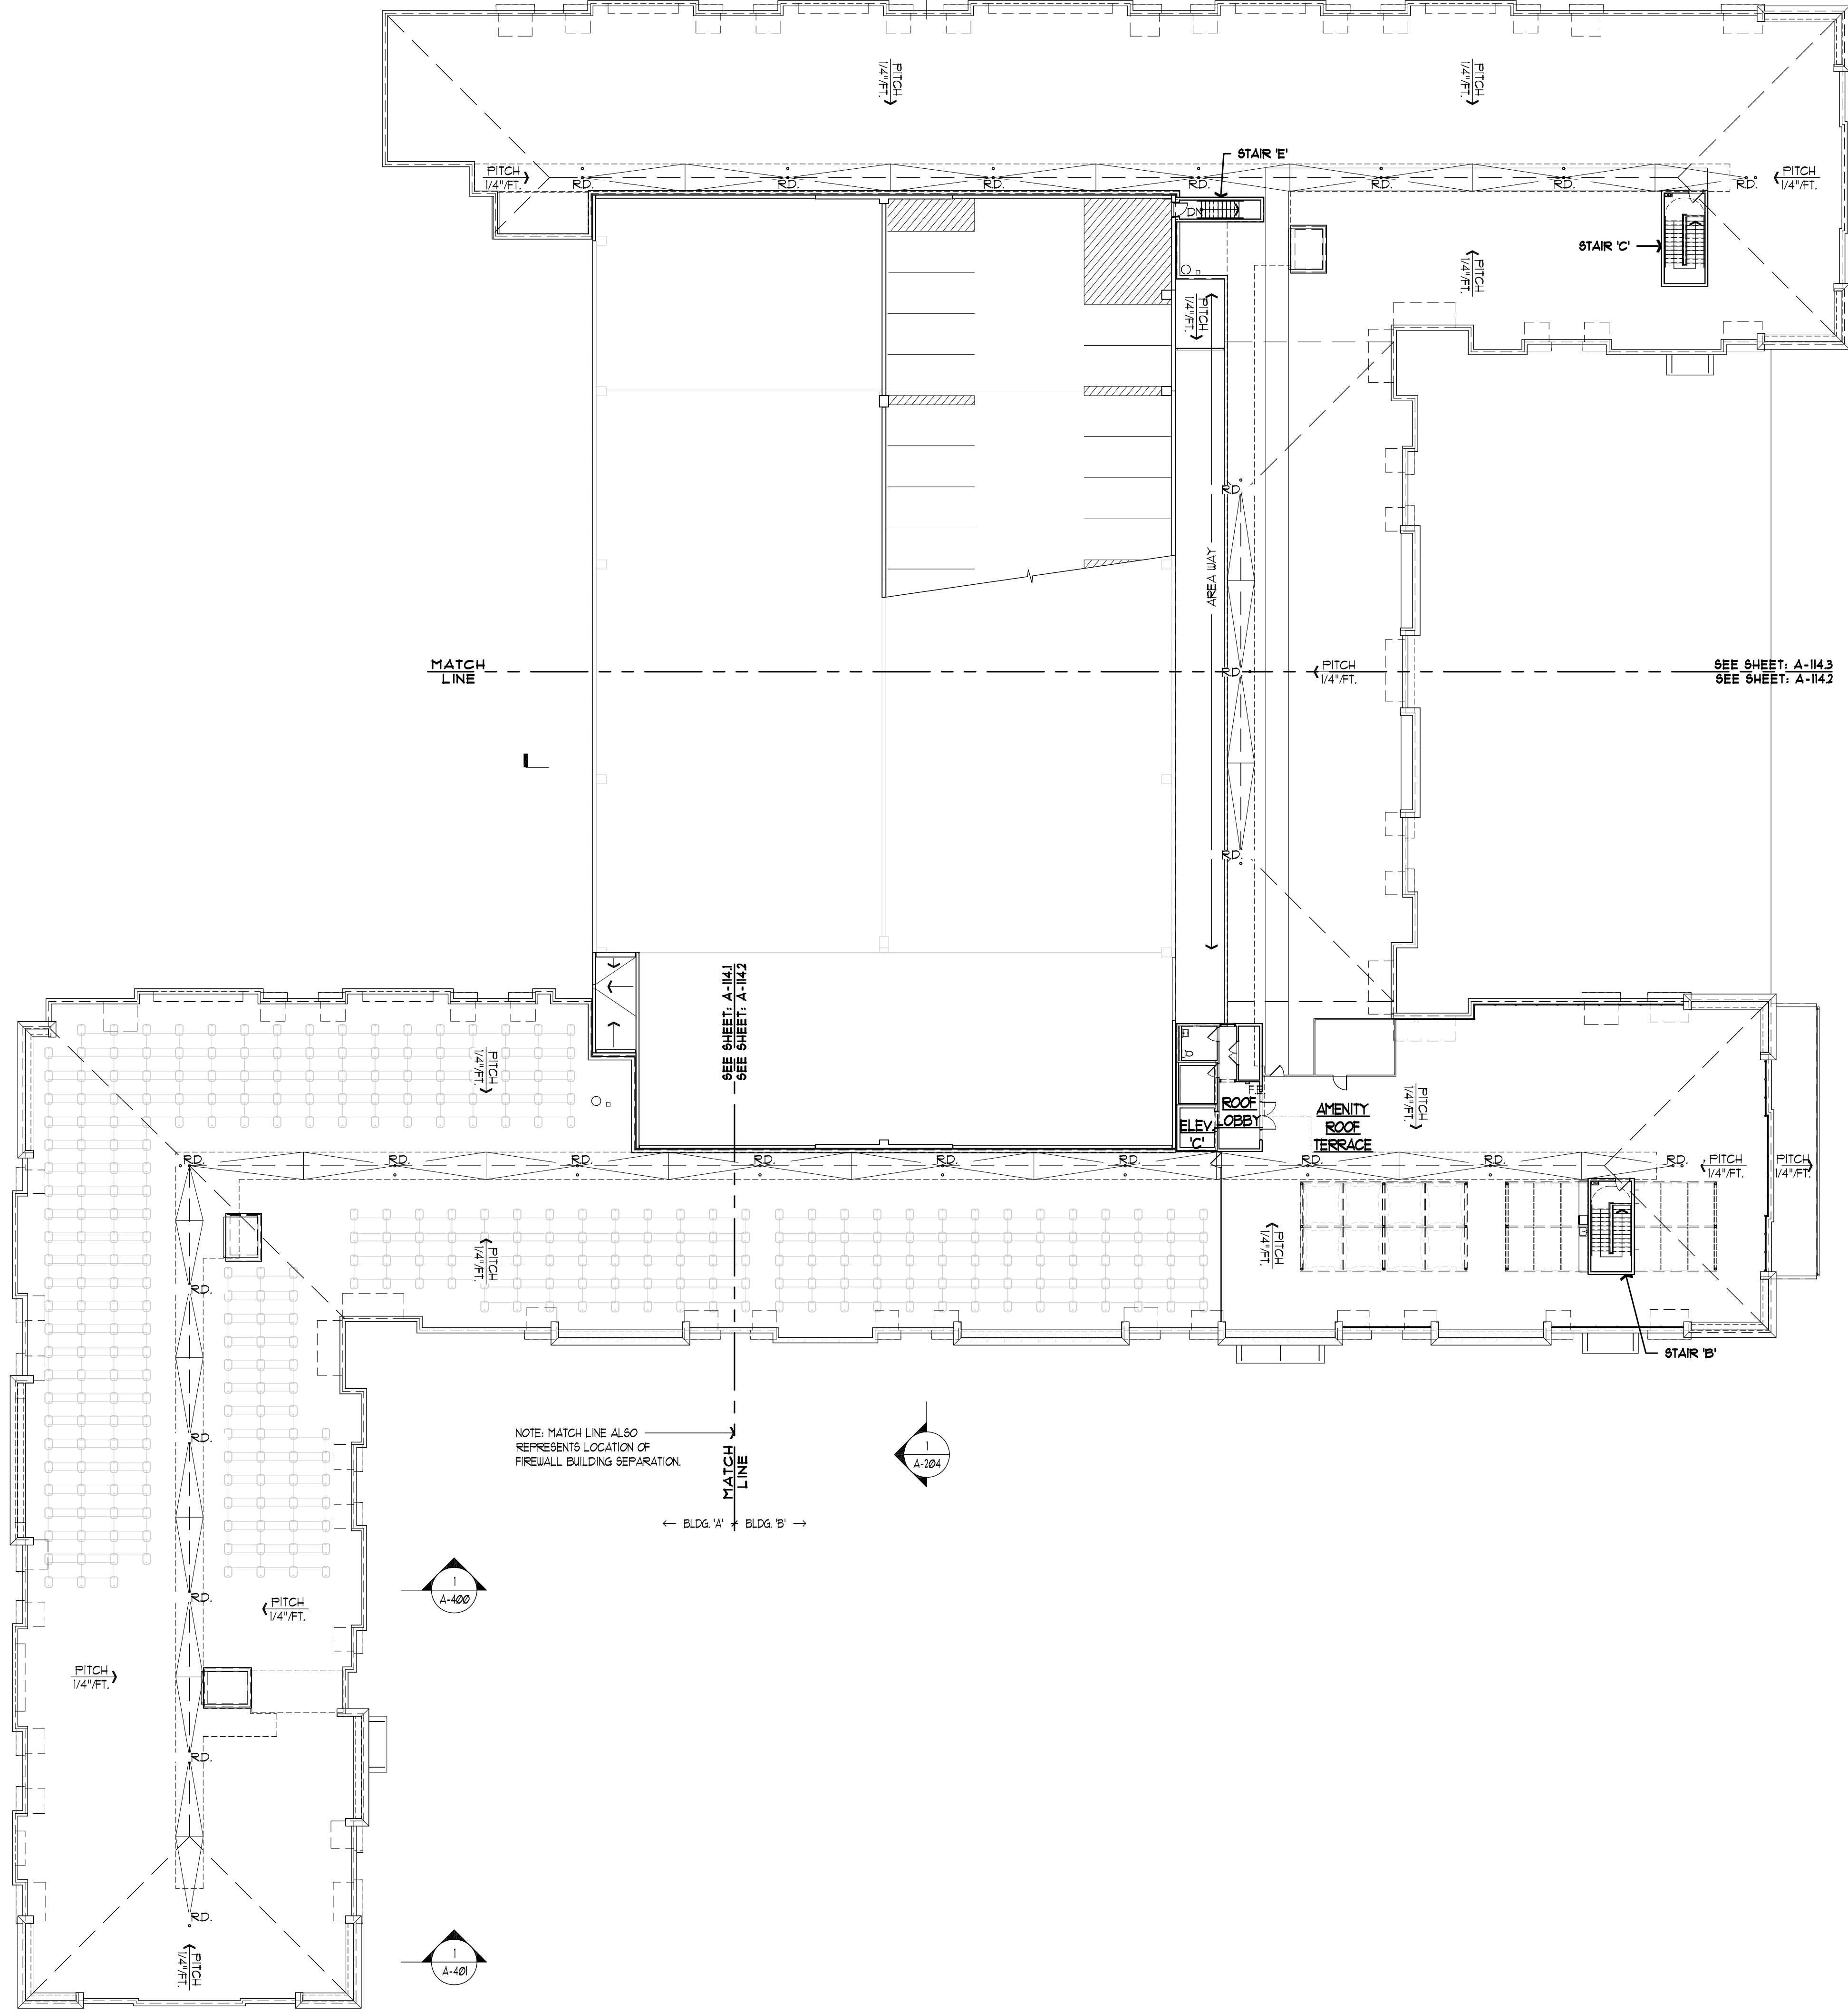

CD SET ISSUED: 12/18/20

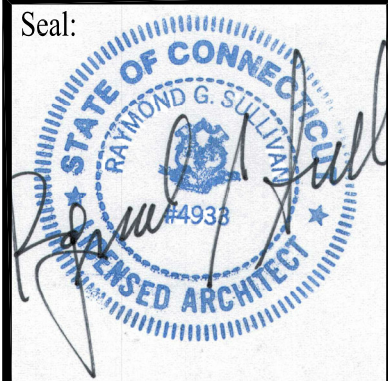

Date: 10/07/2020
Project No. 1910
Drawn by: JAM
Scale: 1"= 20'

A-104

Architect:
The SULLIVAN Architectural Group
155 N. Broad Street, Milford, Connecticut 06460
ph: (203) 254-8680

Consultant:

Project:
**10 WILLARD ROAD
RESIDENTIAL BLDG.**
10 Willard Road
Norwalk, Connecticut

Drawing Title:
ROOF BUILDING PLAN

Revisions: